This drawing is produced using the :
Irish Transverse Mercator (ITM)

A1

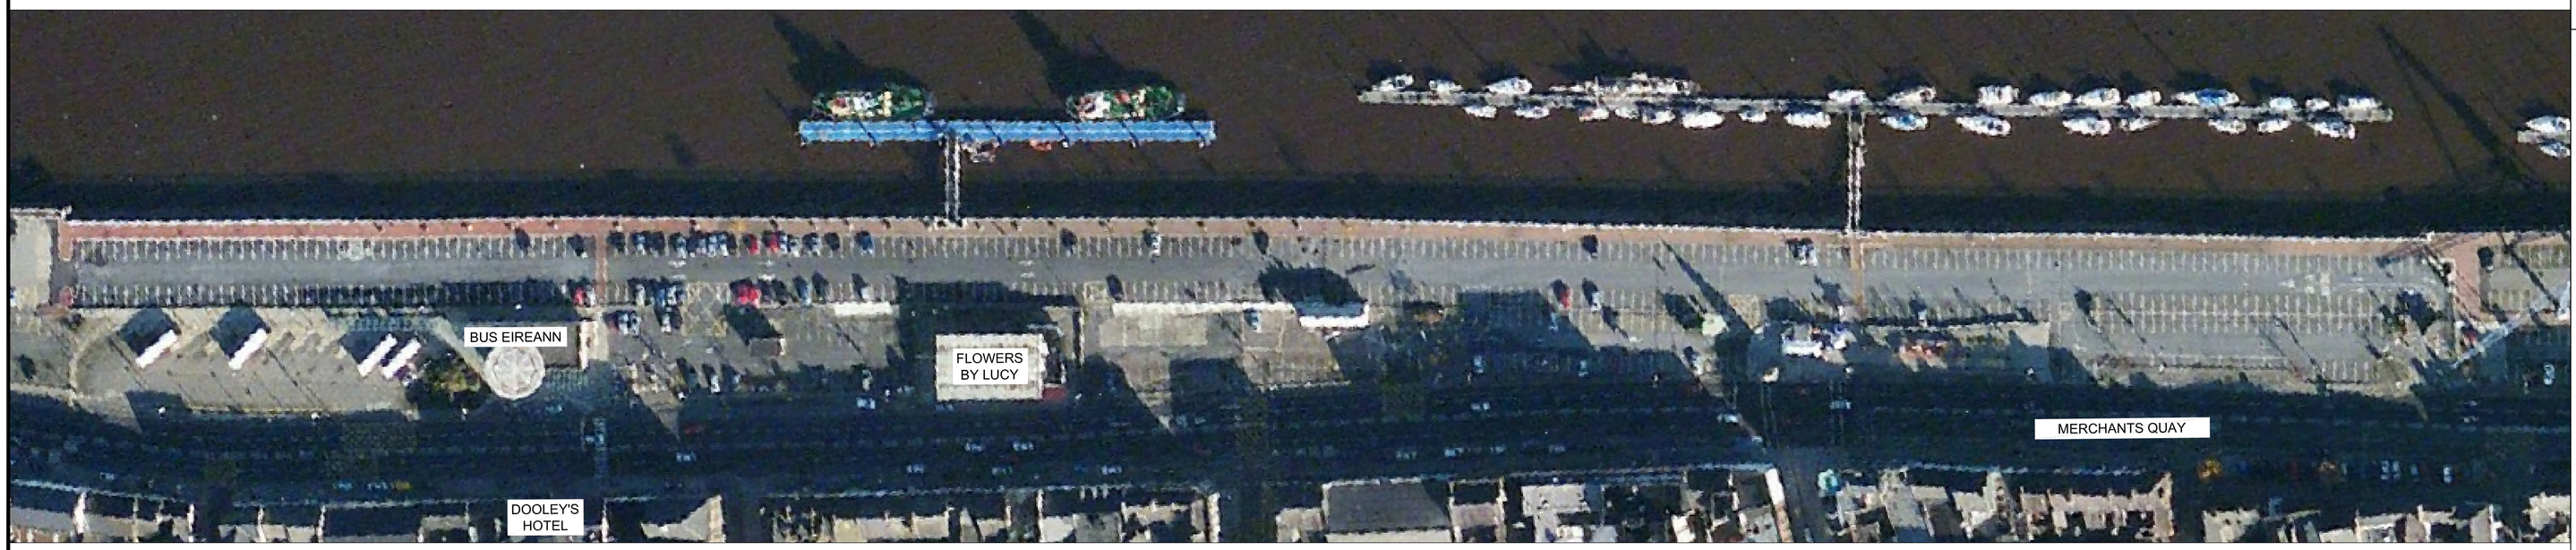

LEGEND:

- PROPOSED KERBLINE
- PROPOSED TACTILE PAVING
- PROPOSED FOOTPATH
- PROPOSED CARRIAGEWAY
- PROPOSED RAISED CYCLETRACK
- PROPOSED ON-ROAD CYCLELANE
- PROPOSED SHARED SPACE
- PROPOSED BUS LANE / STOP
- PROPOSED LANDSCAPING
- PROPOSED RAISED PLATFORM
- PROPOSED EARTHWORKS
- EXISTING BOUNDARY TO BE REMOVED
- EXISTING BOUNDARY TO BE RETAINED
- PROPOSED BOUNDARY
- EXISTING GREENWAY
- EXISTING GREENWAY CARPARK

53 NO. EXISTING CAR PARK SPACES.
2 NO. EXISTING DISABLED SPACES.
21 NO. PROPOSED CAR PARK SPACES
2 NO. PROPOSED DISABLED SPACES.
32 NO. NET SPACES REMOVED. (A-B)

49 NO. EXISTING CAR PARK SPACES
22 NO. PROPOSED CAR PARK SPACES
27 NO. SPACES REMOVED (A-B)

14 NO. EXISTING CAR PARK SPACES
5 NO. PROPOSED CAR PARK SPACES
9 NO. SPACES REMOVED (A-B)

EXISTING TREE PLANTERS TO BE REMOVED AND RELOCATED ALONG THE LENGTH OF QUAY WALL WITH A LANDSCAPED STRIP

SHARED SURFACE MATERIAL TO BE CONCRETE WITH BANDS OF STONE

PROPOSED SIGNALISED TOUCAN CROSSING

SCHEME TO TIE INTO EXISTING QUAY PLAZA

FUTURE SUSTAINABLE TRANSPORT BRIDGE

PROPOSED RAISED PLATFORM

BUS STOP RETAINED

PARKING SET DOWN ONLY EXTENDED

BUS EIREANN

DOOLEY'S HOTEL

DEPT. OF AGRICULTURE

OLIVER MURPHY INSURANCE BROKERS

GRANVILLE HOTEL

BANK OF IRELAND

LOADING BAY RETAINED

COACH PARKING RETAINED

PARKING RETAINED

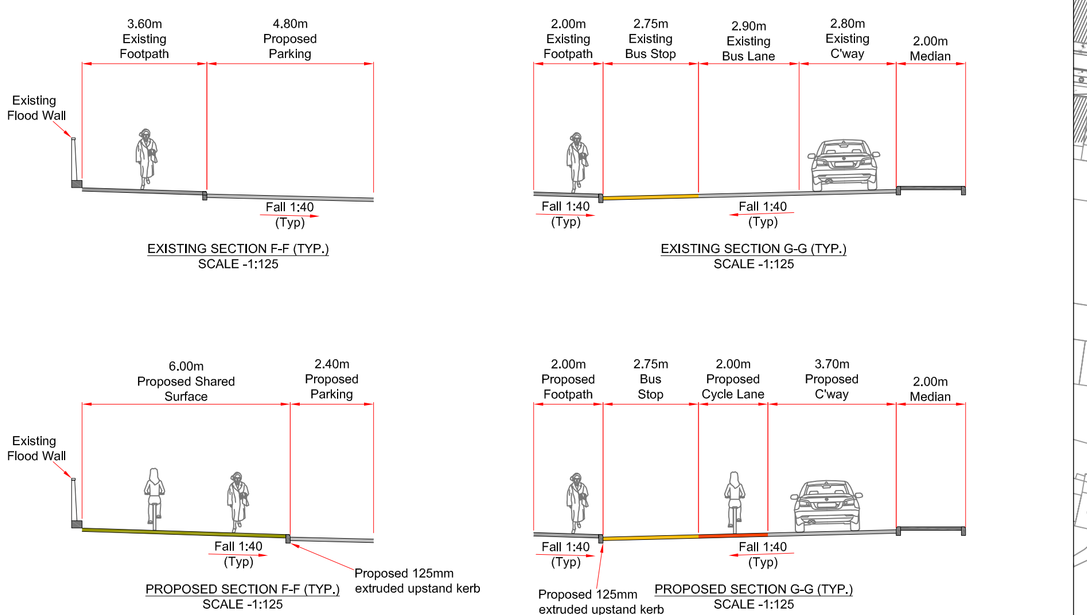

OSI Licence No.: EN 0042415 © OSI/GOVERNMENT OF IRELAND A1 - © CSEA 2017 - Rev 00

Revision	Description	Drw'n	Chk'd	Date
P01	Planning Issue	MR	CB	26.04.19

Clifton Scannell Emerson Associates

Clifton Scannell Emerson Associates Limited
Consulting Engineers,
Seafort Lodge,
Castledawson Avenue,
Blackrock, Co. Dublin,
Ireland.

T. +353 1 288 5006
F. +353 1 283 3466
E. info@csea.ie
W. www.csea.ie

Client: WATERFORD CITY & CO. CO.

Project: BILBERRY TO CITY CENTRE WATERFORD GREENWAY LINK

Dwg. Title: PART 8 PLANNING - SCHEME LAYOUT (Sheet 4 of 4)

Drawn By: MR | Date: 26.04.19

Checked by: CB | Scale: 1:1000 @ A1

Project Code	Originator	Zone/ Phase	Level	Type	Role	Dwg. No.
18_200	CSE	GEN	XX	DR	C	2219

S2 — ISSUED FOR INFORMATION (Status Code / Suitability Description)

P01 — PLANNING (Revision / Project Status)

18_200 (CSEA Job No.)